SERWITUUT-KAART
SERVITUDE DIAGRAM

S.G. No. 6704/67.

Approved.

K.B. Latt.

Surveyor General.
11-1-1968.

REF No.	FARM	DIAGRAM No.	ANNEXED TO	SIDES Cape Feet		DIRECTIONS Constant	KATHU SYSTEM CO-ORDINATES Y ± 0.0	X ± 0.0
1.	Bruce 544	B1150/1838.	Vr. Q. 3-15.					
2.	Remainder of Sishen 543	B1149/1898	Vr. Q. 18-4.	AB	401.9	157. 18. 40	+ 23478.6	+ 31044.9
3.	Bernardene (Portion of Sims) 462	A3709/1928.	Dft. dd. 20.2.1929 i.f.o. A.J. Barnard.	BC	871.3	186. 44. 10	+ 23559.0	+ 30661.2
4.	Remainder of Sacha 458	B1148/1898.	Ku. Q. 3-7.	CD	1328.1	168. 55. 28	+ 23266.8	+ 29795.9
5.	Remainder of Brakpan (Portion of Sacha)	205/1918.	Dft. dd 13.5.1918 i.f.o. D.P. Theunick.	DE	608.8	128. 37. 30	+ 23186.9	+ 29131.8
6.	Remainder of Curtis 470	B1147/1898.	Ku. Q. 2-8.	EF	30284.8	169. 23. 25	+ 21622.5	+ 14751.8
7.	Portion 1 of Curtis 470	3197/1961.	Dft. No. 417/1962	FG	838.0	136. 30. 20	+ 38775.8	- 11404.4
8.	Portion 1 of Limebank 471	1937/1948.	Dft. No. 101/1958. dd. 10-2-58.	GH	5580.5	157. 10. 46	+ 38537.7	- 10209.9
9.	Portion A of Wincanton 472	5582/61.	Dft. No. 215/1962. dd. 19.3. 62.	HJ	3700.1	168. 37. 20	+ 40702.1	- 17361.6
10.	Portion 6 of Wincanton 472	7237/69.	Dft. No. 418/1964. dd. 4.5.64.	JK	484.0	168. 35. 40	+ 44208.8	- 18533.7
11.	Remainder of Flatlands 473	B3081/1910.	Ku. Q. 3-29 dd. 21.2.1911.	KL	21.6	267. 57. 10	+ 44304.0	- 19008.1
12.	Preds B (Portion of Flatlands) 473	A4736/1927	Dft. dd. 12.3.1928 i.f.o. H. Perry.				+ 44284.0	- 19016.2
13.	Remainder of Cherbury 474	B3085/1910.	Ku. Q. 3-12. dd. 3.2.1912.	MN	21.7	83. 26. 40	+ 44295.7	- 18934.7
14.	Ellesrus (Portion of Walton) 390	A060/1920.	Dft. dd. 8.12.1920. i.f.o. J.P. Booysen.	NO	4090.1	118. 54. 40	+ 44317.4	- 13674.5
15.	Remainder of Walton 390	B3083/1910.	Ku. Q. 10-2.	OP	27557.8	178. 27. 53	+ 47896.6	- 21058.0
16.	Portion 3 of Walton 390	4825/62.	Dft. No. 729/64.	PQ	40113.8	189. 33. 05	+ 48634.2	- 48601.9
17.	Remainder of Shirley 367	3084/1910.	Ku. Q. 10-1.	QR	3167.6	259. 47. 50	+ 35210.1	- 84402.8
18.	Blaauwboskuil (Portion of Shirley) 367	A3601/1927.	Dft. dd. 6.1.1928 i.f.o. B.J. Vermeulen.	RS	22.0	281. 15. 00	+ 32151.6	- 86953.2
19.	Remainder of Allen 368	1050/1911	Ku. Q. 8-17.				+ 32130.0	- 86348.9
20.	Remainder of Portion 6 of Manalwan 700	1003/1953	Dft. No. 537/1955. dd. 22.4.55.	TU	22.3	122. 26. 00	+ 32109.8	- 87004.9
21.	Adams 525	B1254/1914.	Gr. 6/1924.	UV	484.0	193. 46. 00	+ 32128.6	- 87014.9
22.	Remainder of Goold 529	B1255/1914.	Gr. 13/1923.	VW	3588.0	253. 46. 10	+ 31964.9	- 87472.4
23.	Goold B (Portion of Goold A) 530	2124/1936.	Dft. No. 126/1937. dd. 6.4.1937.	WX	13023.7	201. 27. 08	+ 28433.5	- 88103.7
24.	Remainder of Rood 530	B1256/1914.	Gr. No. 2. 1922.	XY	28122.6	149. 08. 28	+ 23468.6	- 100236.7
25.	Remainder of Smartt 534	B1257/1914.	Gr. 56/1946.	YZ	6606.1	110. 02. 36	+ 28367.8	- 107855.6
26.	Perth 536	B1304/1914.	C. Gr. 30/1950.	ZA1	21130.7	170. 12. 24	+ 35172.3	- 130113.4
27.	Remainder of Bevan 537	B1305/1914.	C. Gr. 14/1945. Jd. 5.4.1945.	A1B1	3122.3	227. 58. 20	+ 38774.7	- 151001.3
28.	Remainder of York 538	B1306/1914.	C. Gr. 34/1953. dd. 24.10.1953.	B1C1	21.7	245. 16. 50	+ 36459.6	- 153094.6
29.	Portion 1 of Smartt 534	10251/1964.	Dft. 229/1966.				+ 34439.5	- 153192.1
						SISHEN	+ 31449.6	+ 23180.2

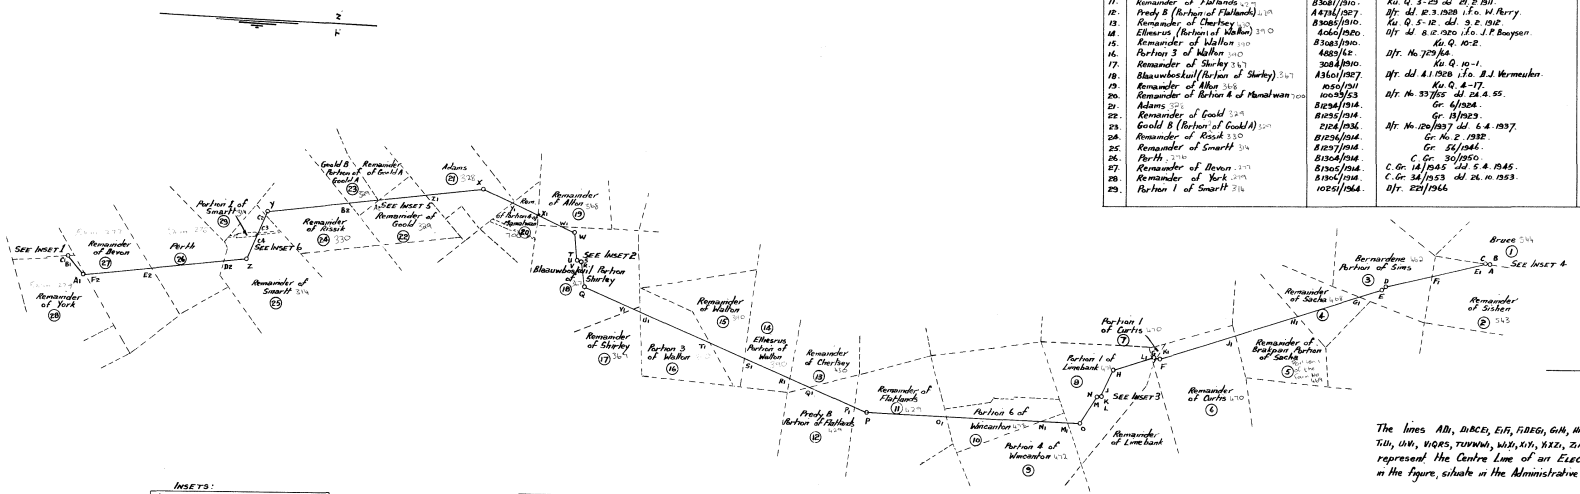

INSETS:

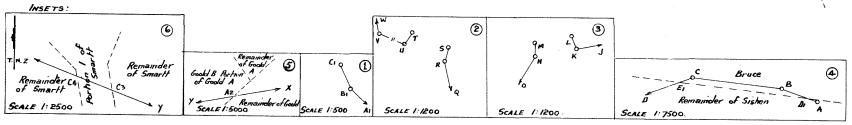

BEACON DESCRIPTIONS.

A.B.C.D.E.F.G.H.J.K.L.M.N.O.P.Q. . . . . ½" iron peg under cairn.
Q.R.U.V.W.X.Y.Z. . . . . ¾" iron peg trenched and heaped.
S.T. . . . . ½" iron peg trenched and heaped.
A1.B1. . . . . ¾" x 3' iron peg under cairn.

Scale 1:10,000

The lines AB1, B1BCE, E1F, F1EG, GH, HJ1, J1FK1, K1G1, L1K1K1, MNOP1, P1M, NO1, O1PP, PQ1, Q1R1, R1S1, S1T1, T1U1, U1V1, V1QRS, TUVWX1, W1X1, X1Y1, Y1Z1, Z1A1, A1B1, B1Y1C1, C1C1, C1C2, C2Z2B1, B1E1, E1F1 and Z2A1B1C1 represent the Centre Line of an ELECTRIC POWER LINE SERVITUDE over the properties indicated in the figure, situate in the Administrative District of Kuruman, Province of Cape of Good Hope.

Surveyed in April–June 1967 by us,

Land Surveyors.

Ref. No.	Deed	Ref. No.	Deed
6	4/1 12/70	28	2/69
18	6/1 18/50	21	33/53
27	- 14/96	16	34/69
16	6/1 22/71	0	11/69
12	0/1 3/71	13	42/69
2	0/1 1/73	33	43/69
29	0/1 1/73	20	45/69
		11	58/69
		25	64/69
		0	65/69
			66/69

This diagram is annexed to Deed of Servitude No. dd.
I.f.o.
Registrar of Deeds.

The original diagrams are as quoted above.

File No. S. 7821.
S.R.E. 1713/67.
Compilation 1M4-5,7. 5760, 5762
1M-2, 4, 6. 5725, 5923, 5749
M 2004
M 2035

M 4039

Servitude 276.